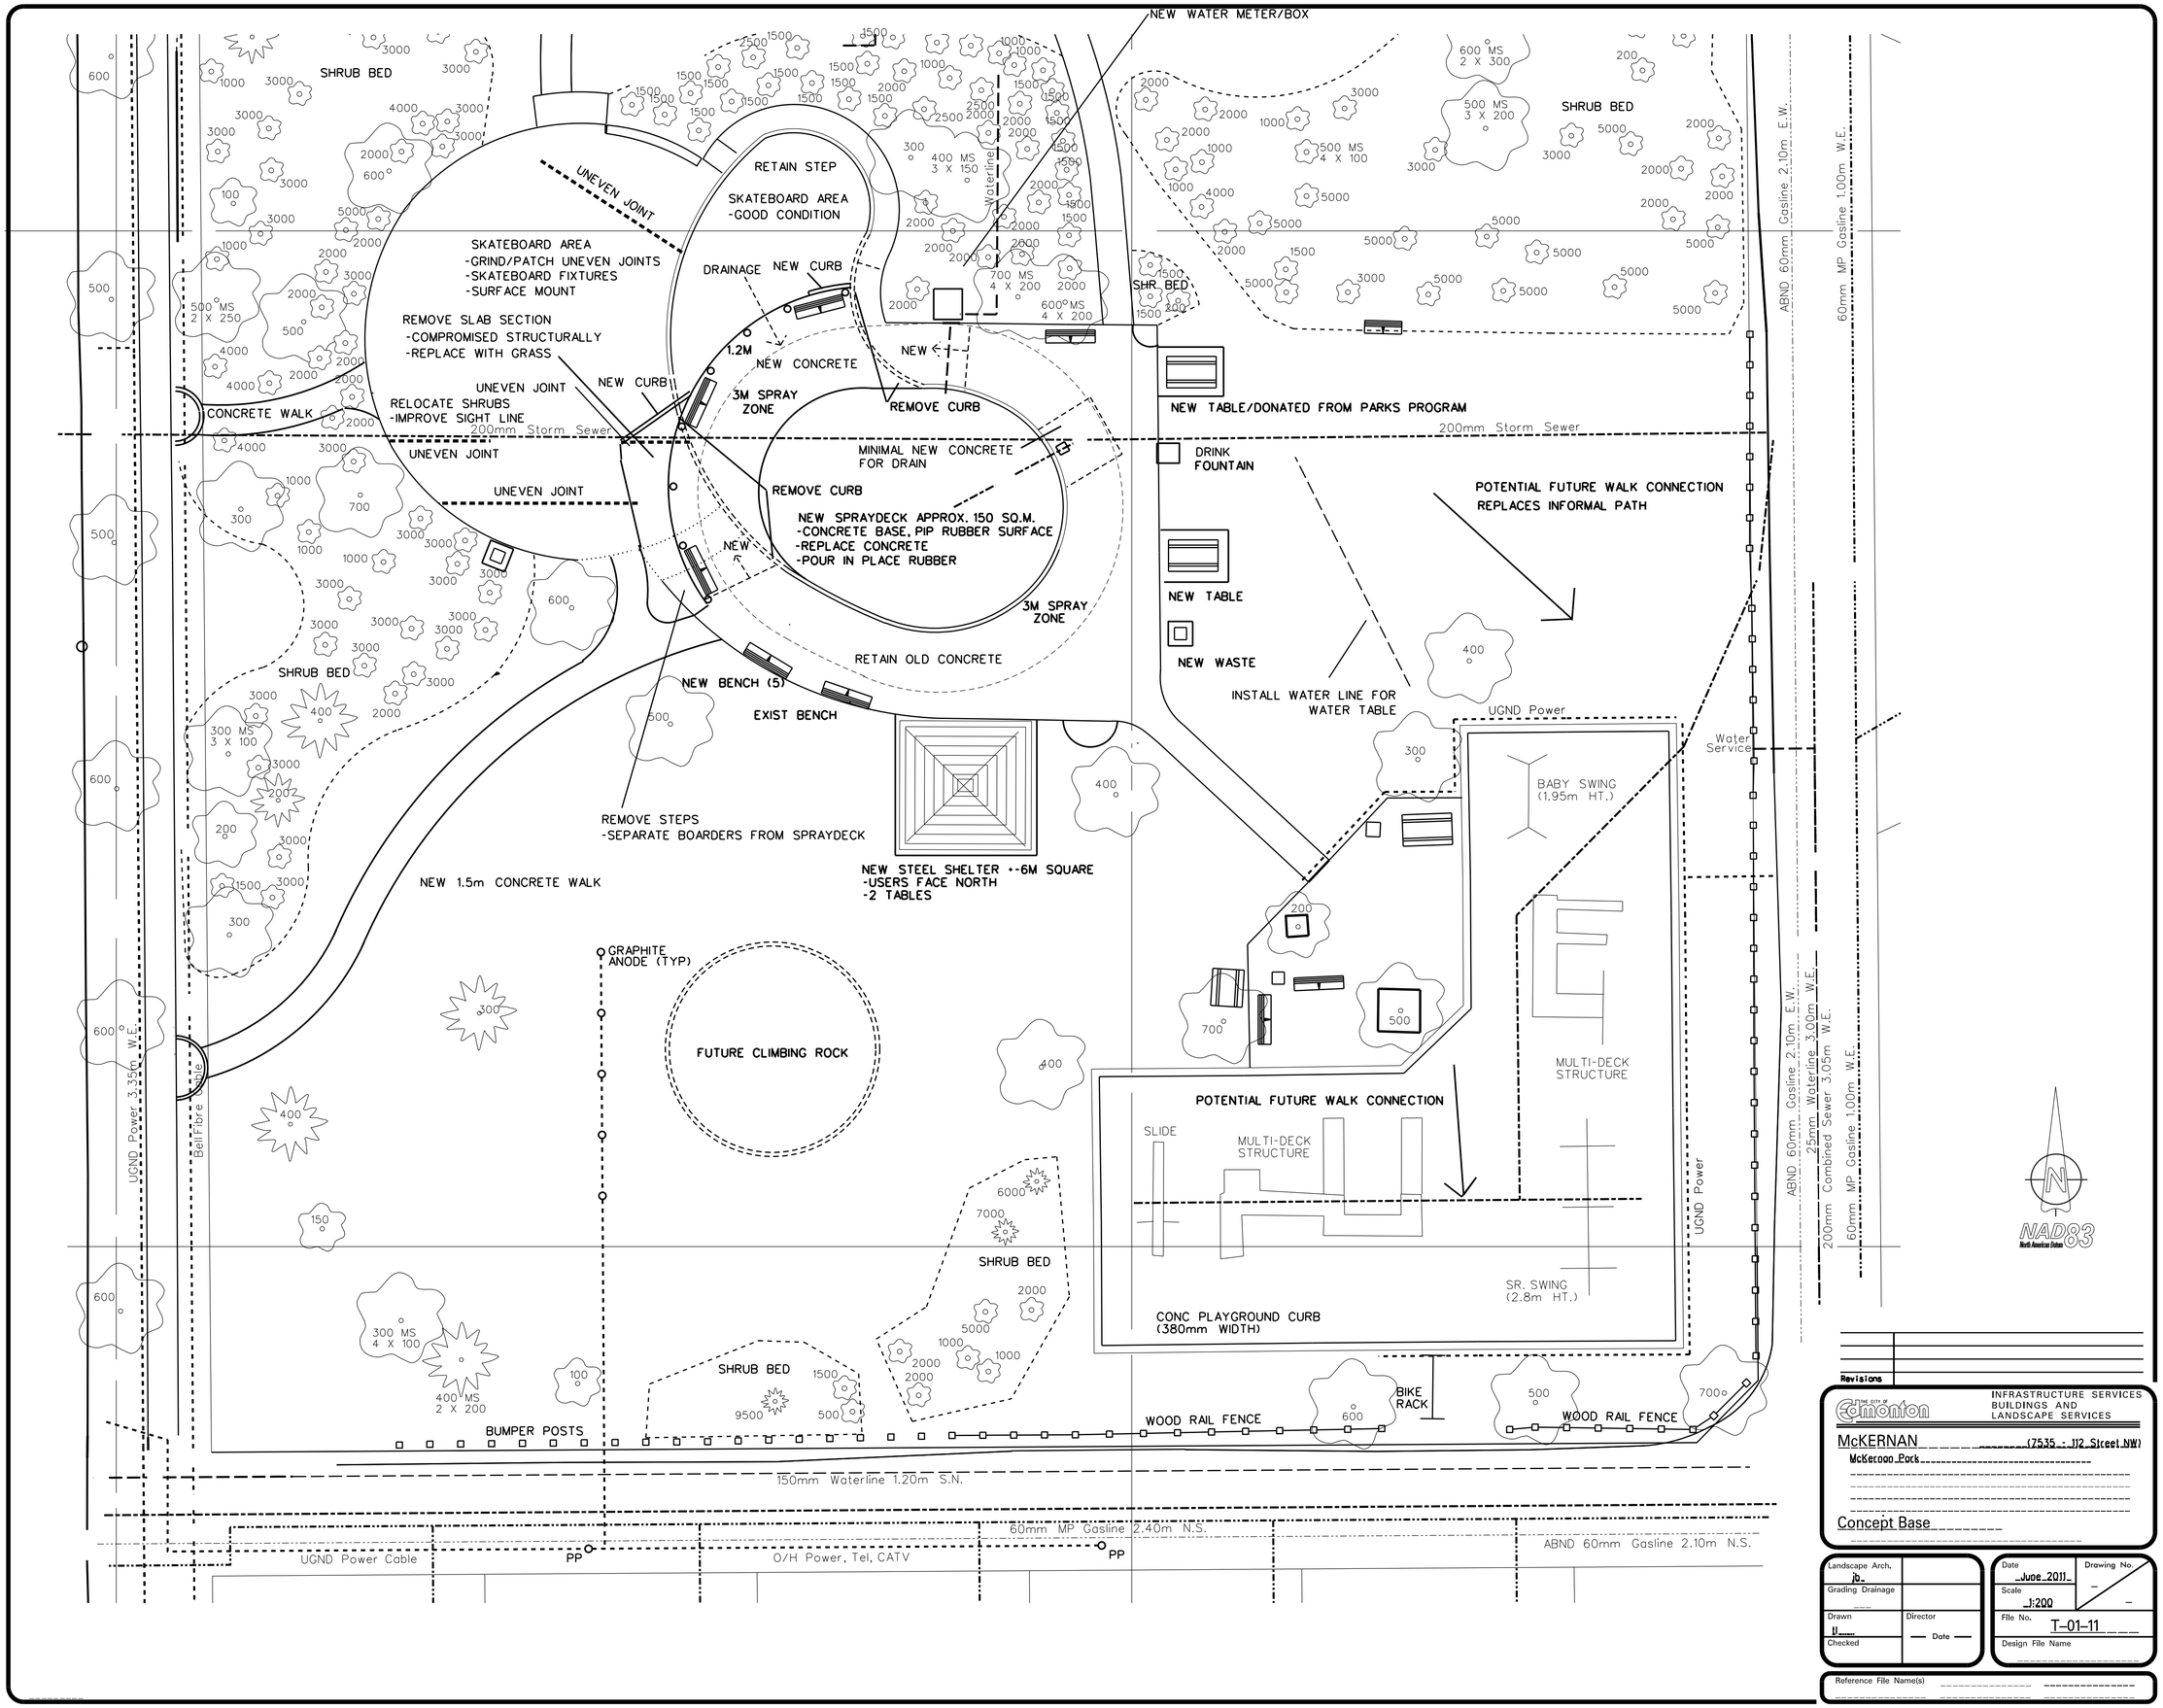


Revisions

THE CITY OF Edmonton
INFRASTRUCTURE SERVICES
BUILDINGS AND LANDSCAPE SERVICES

McKERNAN (7535 - 112 Street NW)
McKernan Park

Concept Base

| | |
|---|---|
| Landscape Arch. jb | |
| Grading Drainage | |
| Drawn U | Director — Date — |
| Checked | |

| | |
|---|---|
| Date June 2011 | Drawing No. – / – |
| Scale 1:200 | |
| File No. T-01-11 | |
| Design File Name | |

Reference File Name(s)